888

PROPOSED SEWAGE SYSTEM

FOR

GOODWIN BUILDER INC.

HAMPTON FALLS, N.H.

SCALE 1"= 30' OCT. 70

PARKER SURVEY ASSOC. INC.

SEABROOK, N.H.

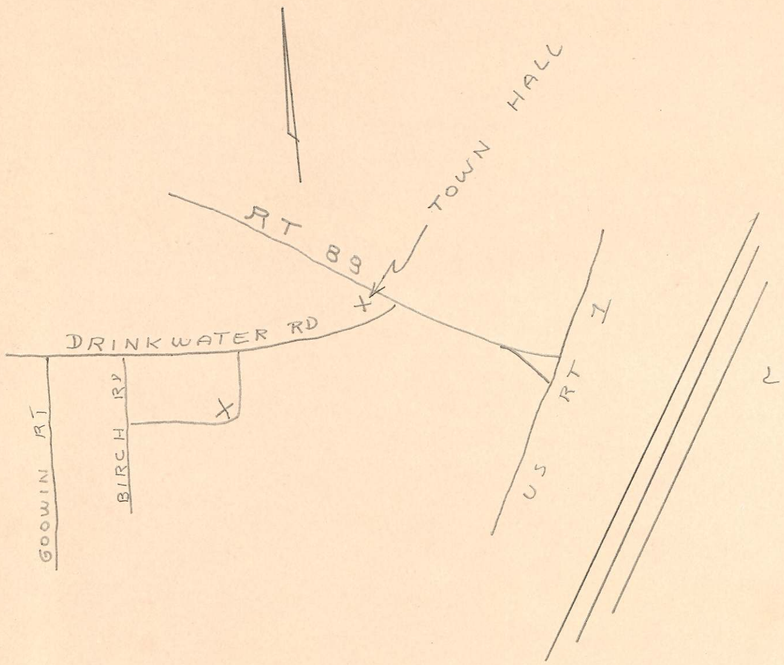

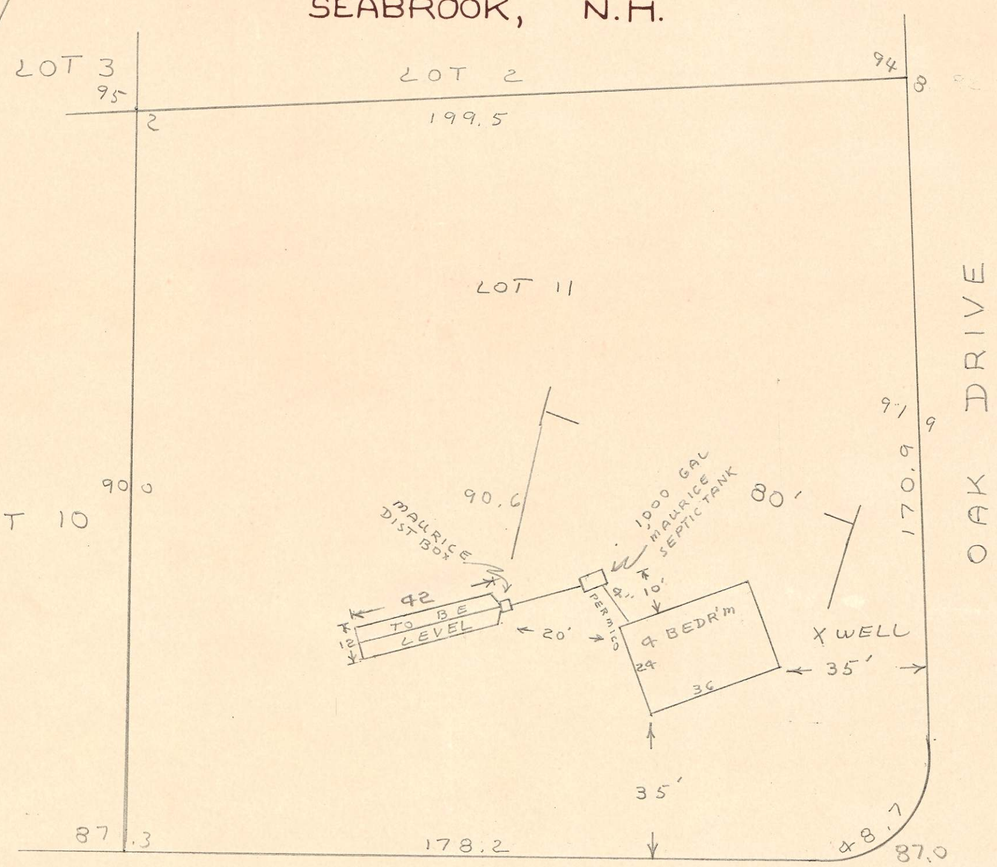

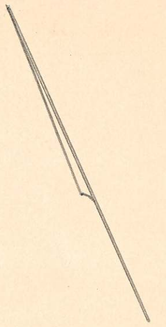

RICHARD K. PARKER, Jr. No. 8 — THE STATE OF NEW HAMPSHIRE — REGISTERED LAND SURVEYOR

TEST PIT & SOIL LOG

10/8/70

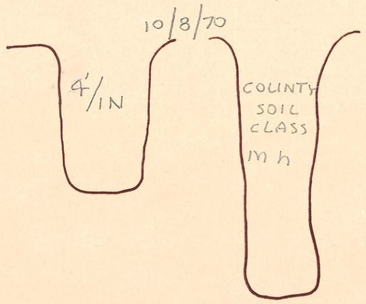

BOTTOM OF LEACHING AREA MIN OF 4 FT. ABOVE HIGH WATER TABLE & 8 FT. CLAY, HARD PAN OR LEDGE

PARTIAL SECTION OF LEACHING BED

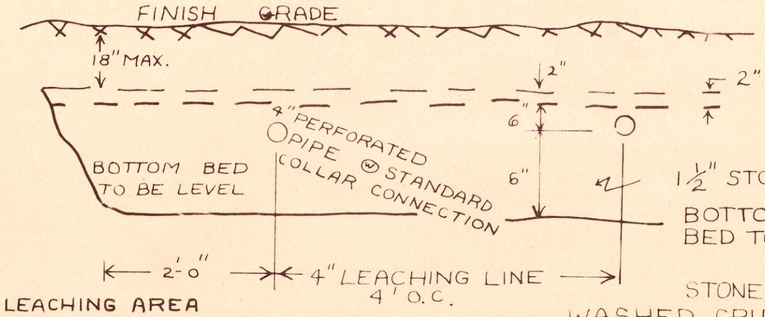

STONE SHALL BE WASHED CRUSHED STONE OR WASHED GRAVEL FREE FROM IRON, FINES, DUST & ORGANIC MATTER AS LAID

888

888